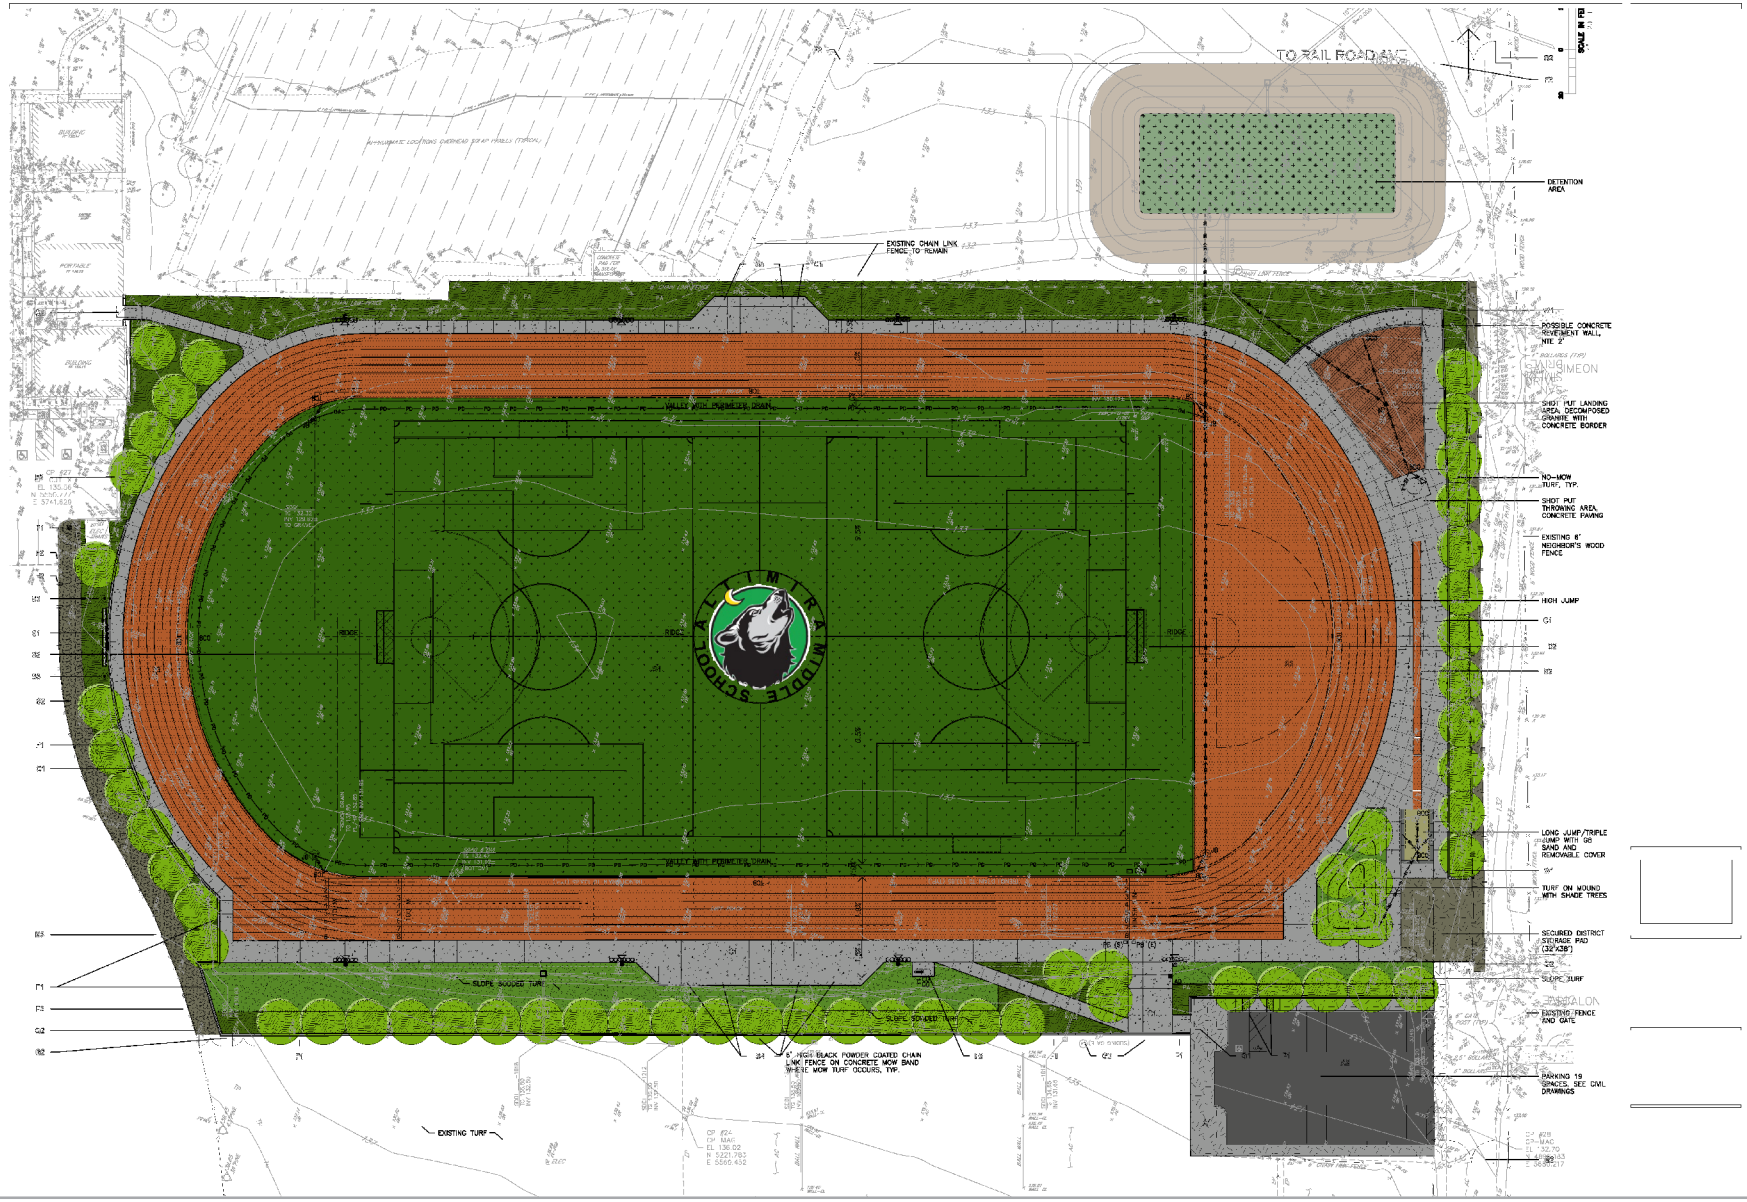

Sonoma Valley Unified School District
Altimira Middle School
Track and Field Renovations Project

Site Plan

FIGURE 3